

AADA05


Ground Floor Plan at 1:40

Name

Date

Olivia Gilliam

7-01-2022

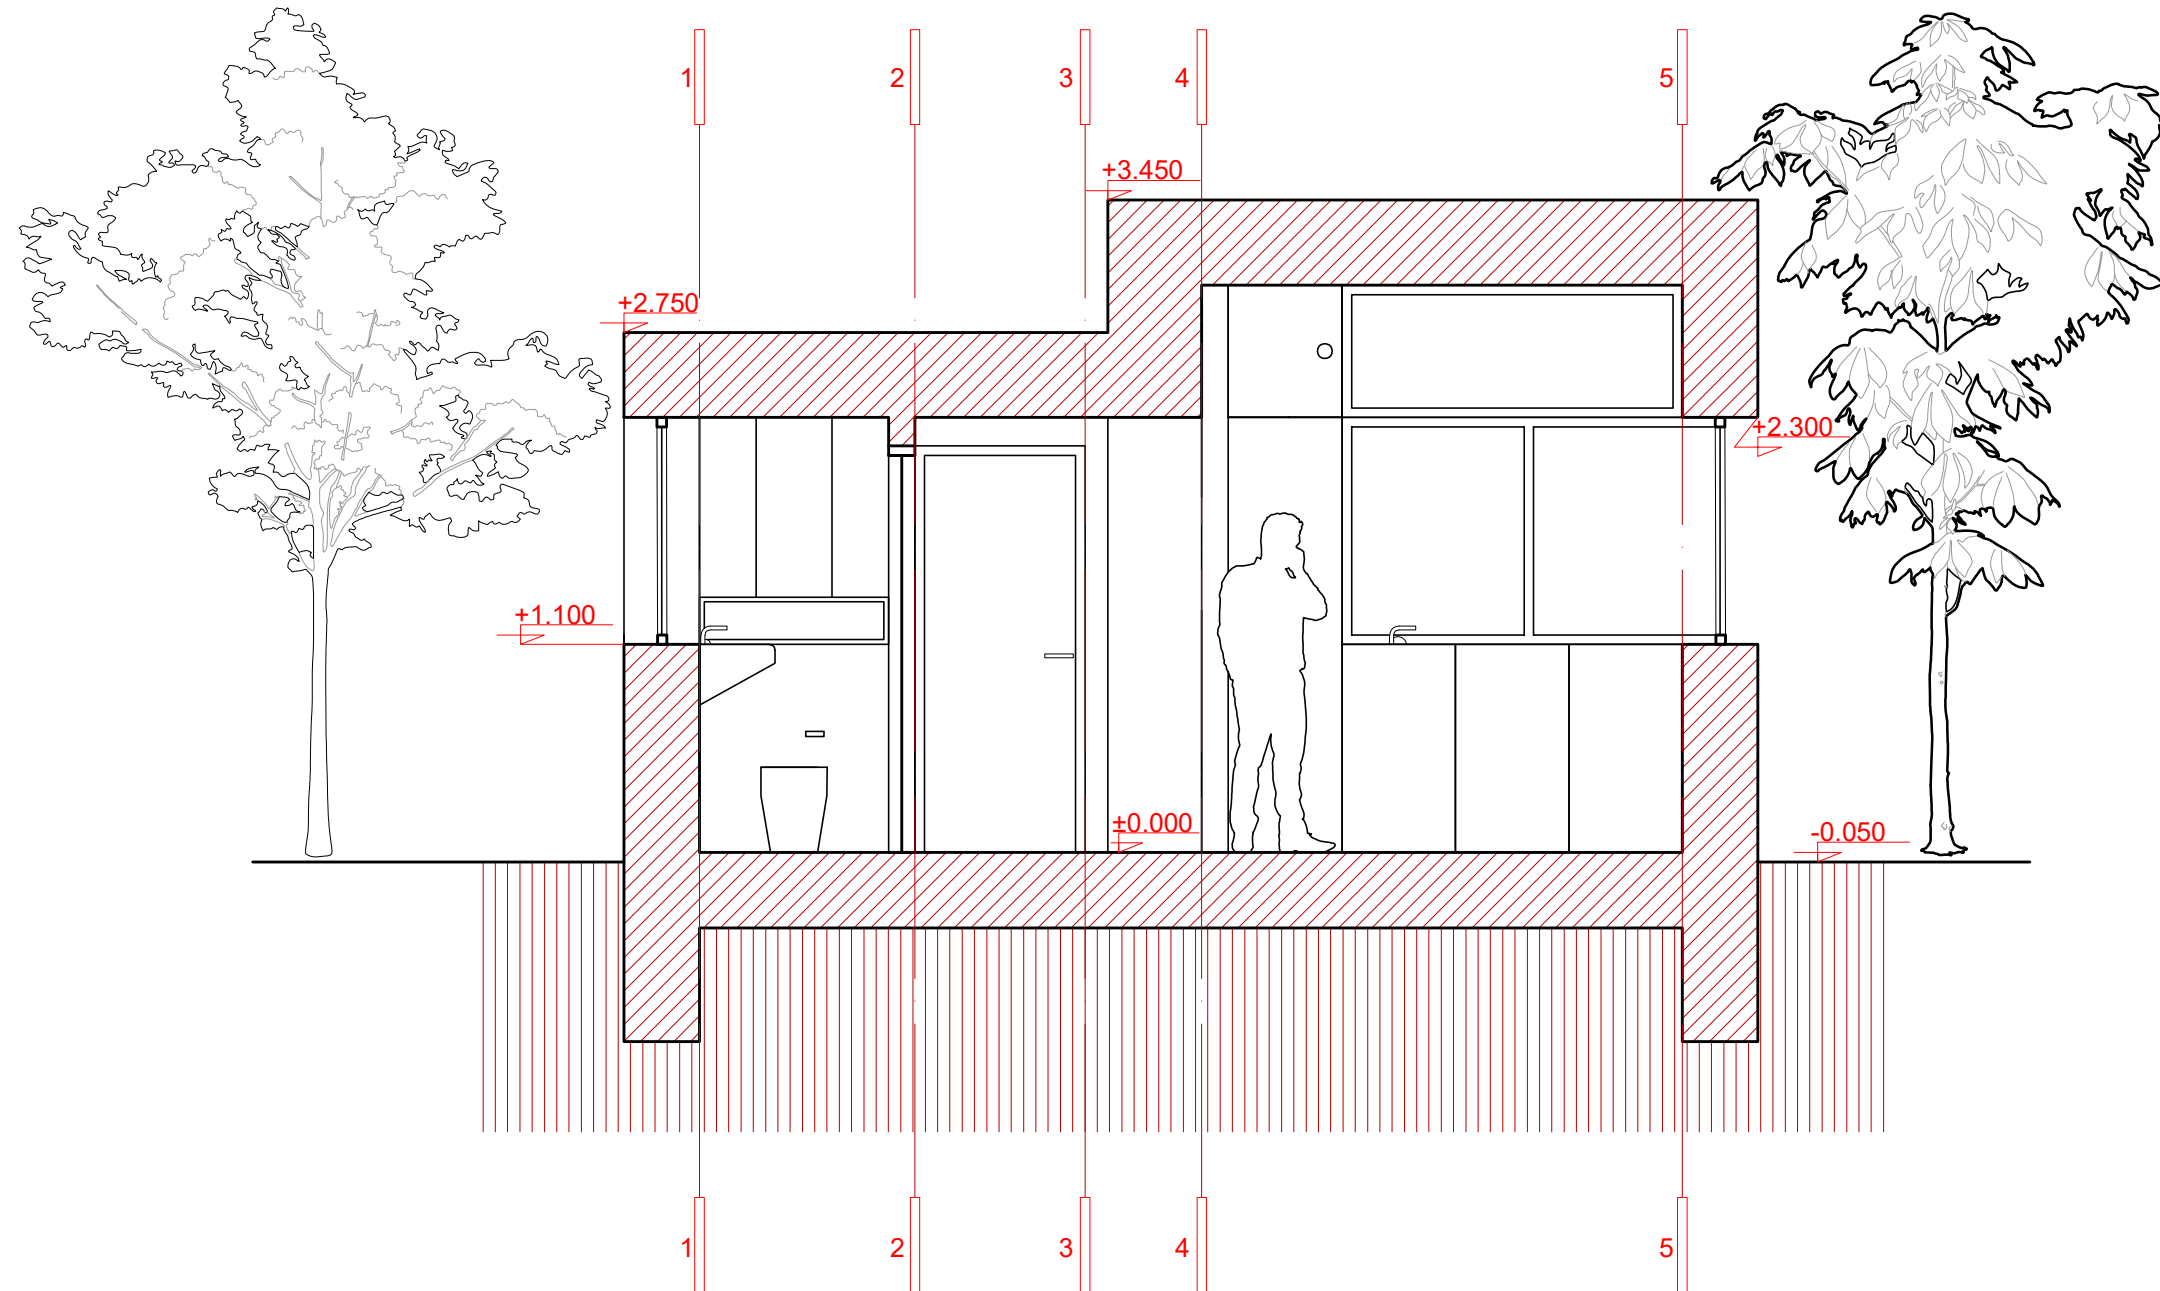

AADA05


Section A-A at 1:40

Name

Date

Olivia Gilliam

7-01-2022

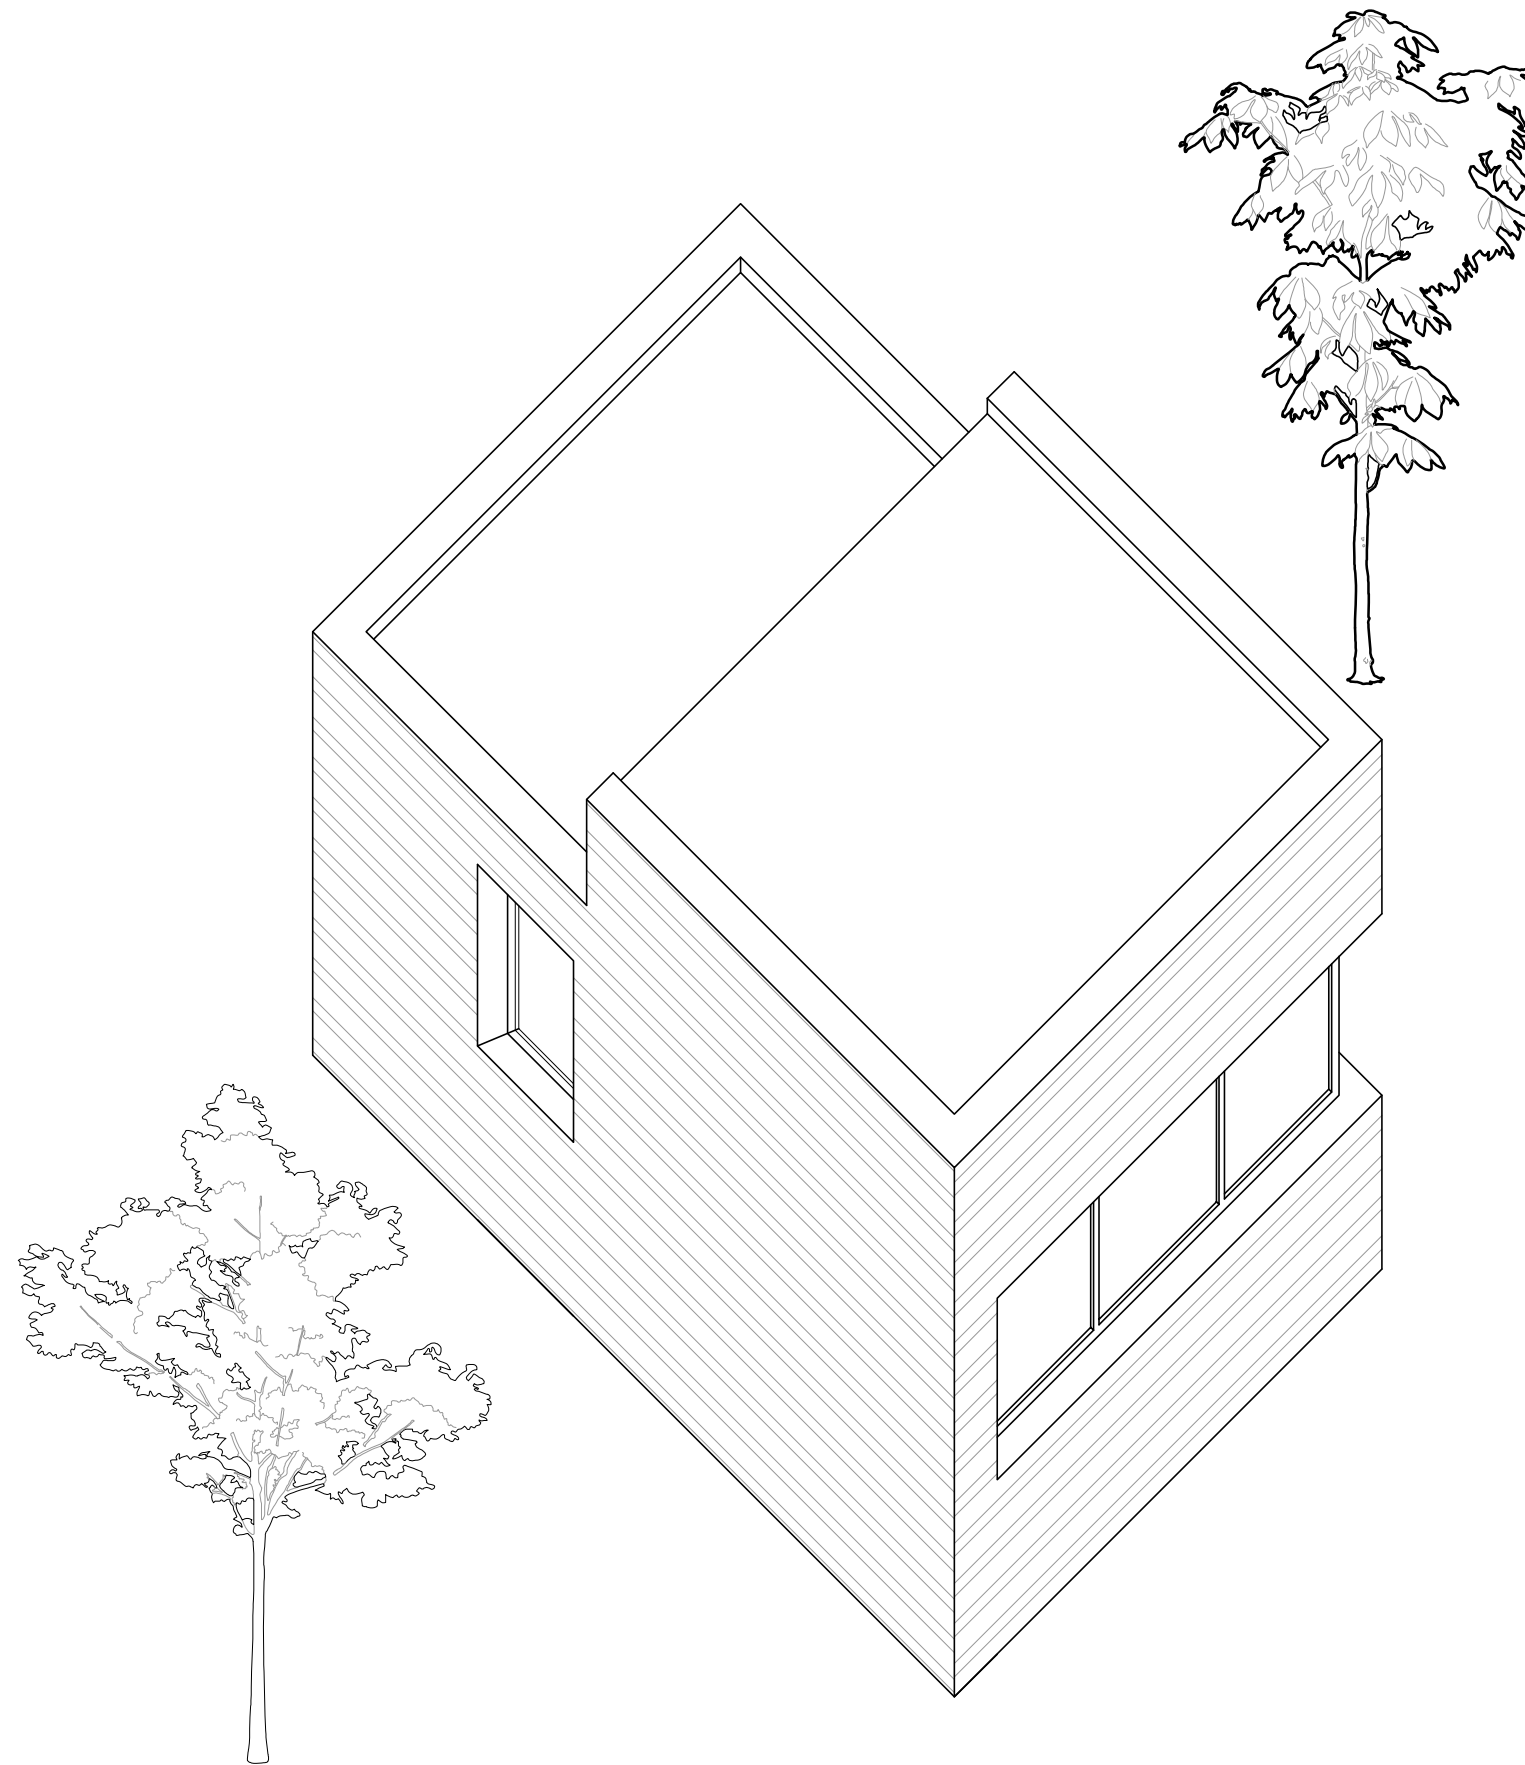

AADA05

Axonometric diagram at 1:50

Name

Date

Olivia Gilliam

7-01-2022